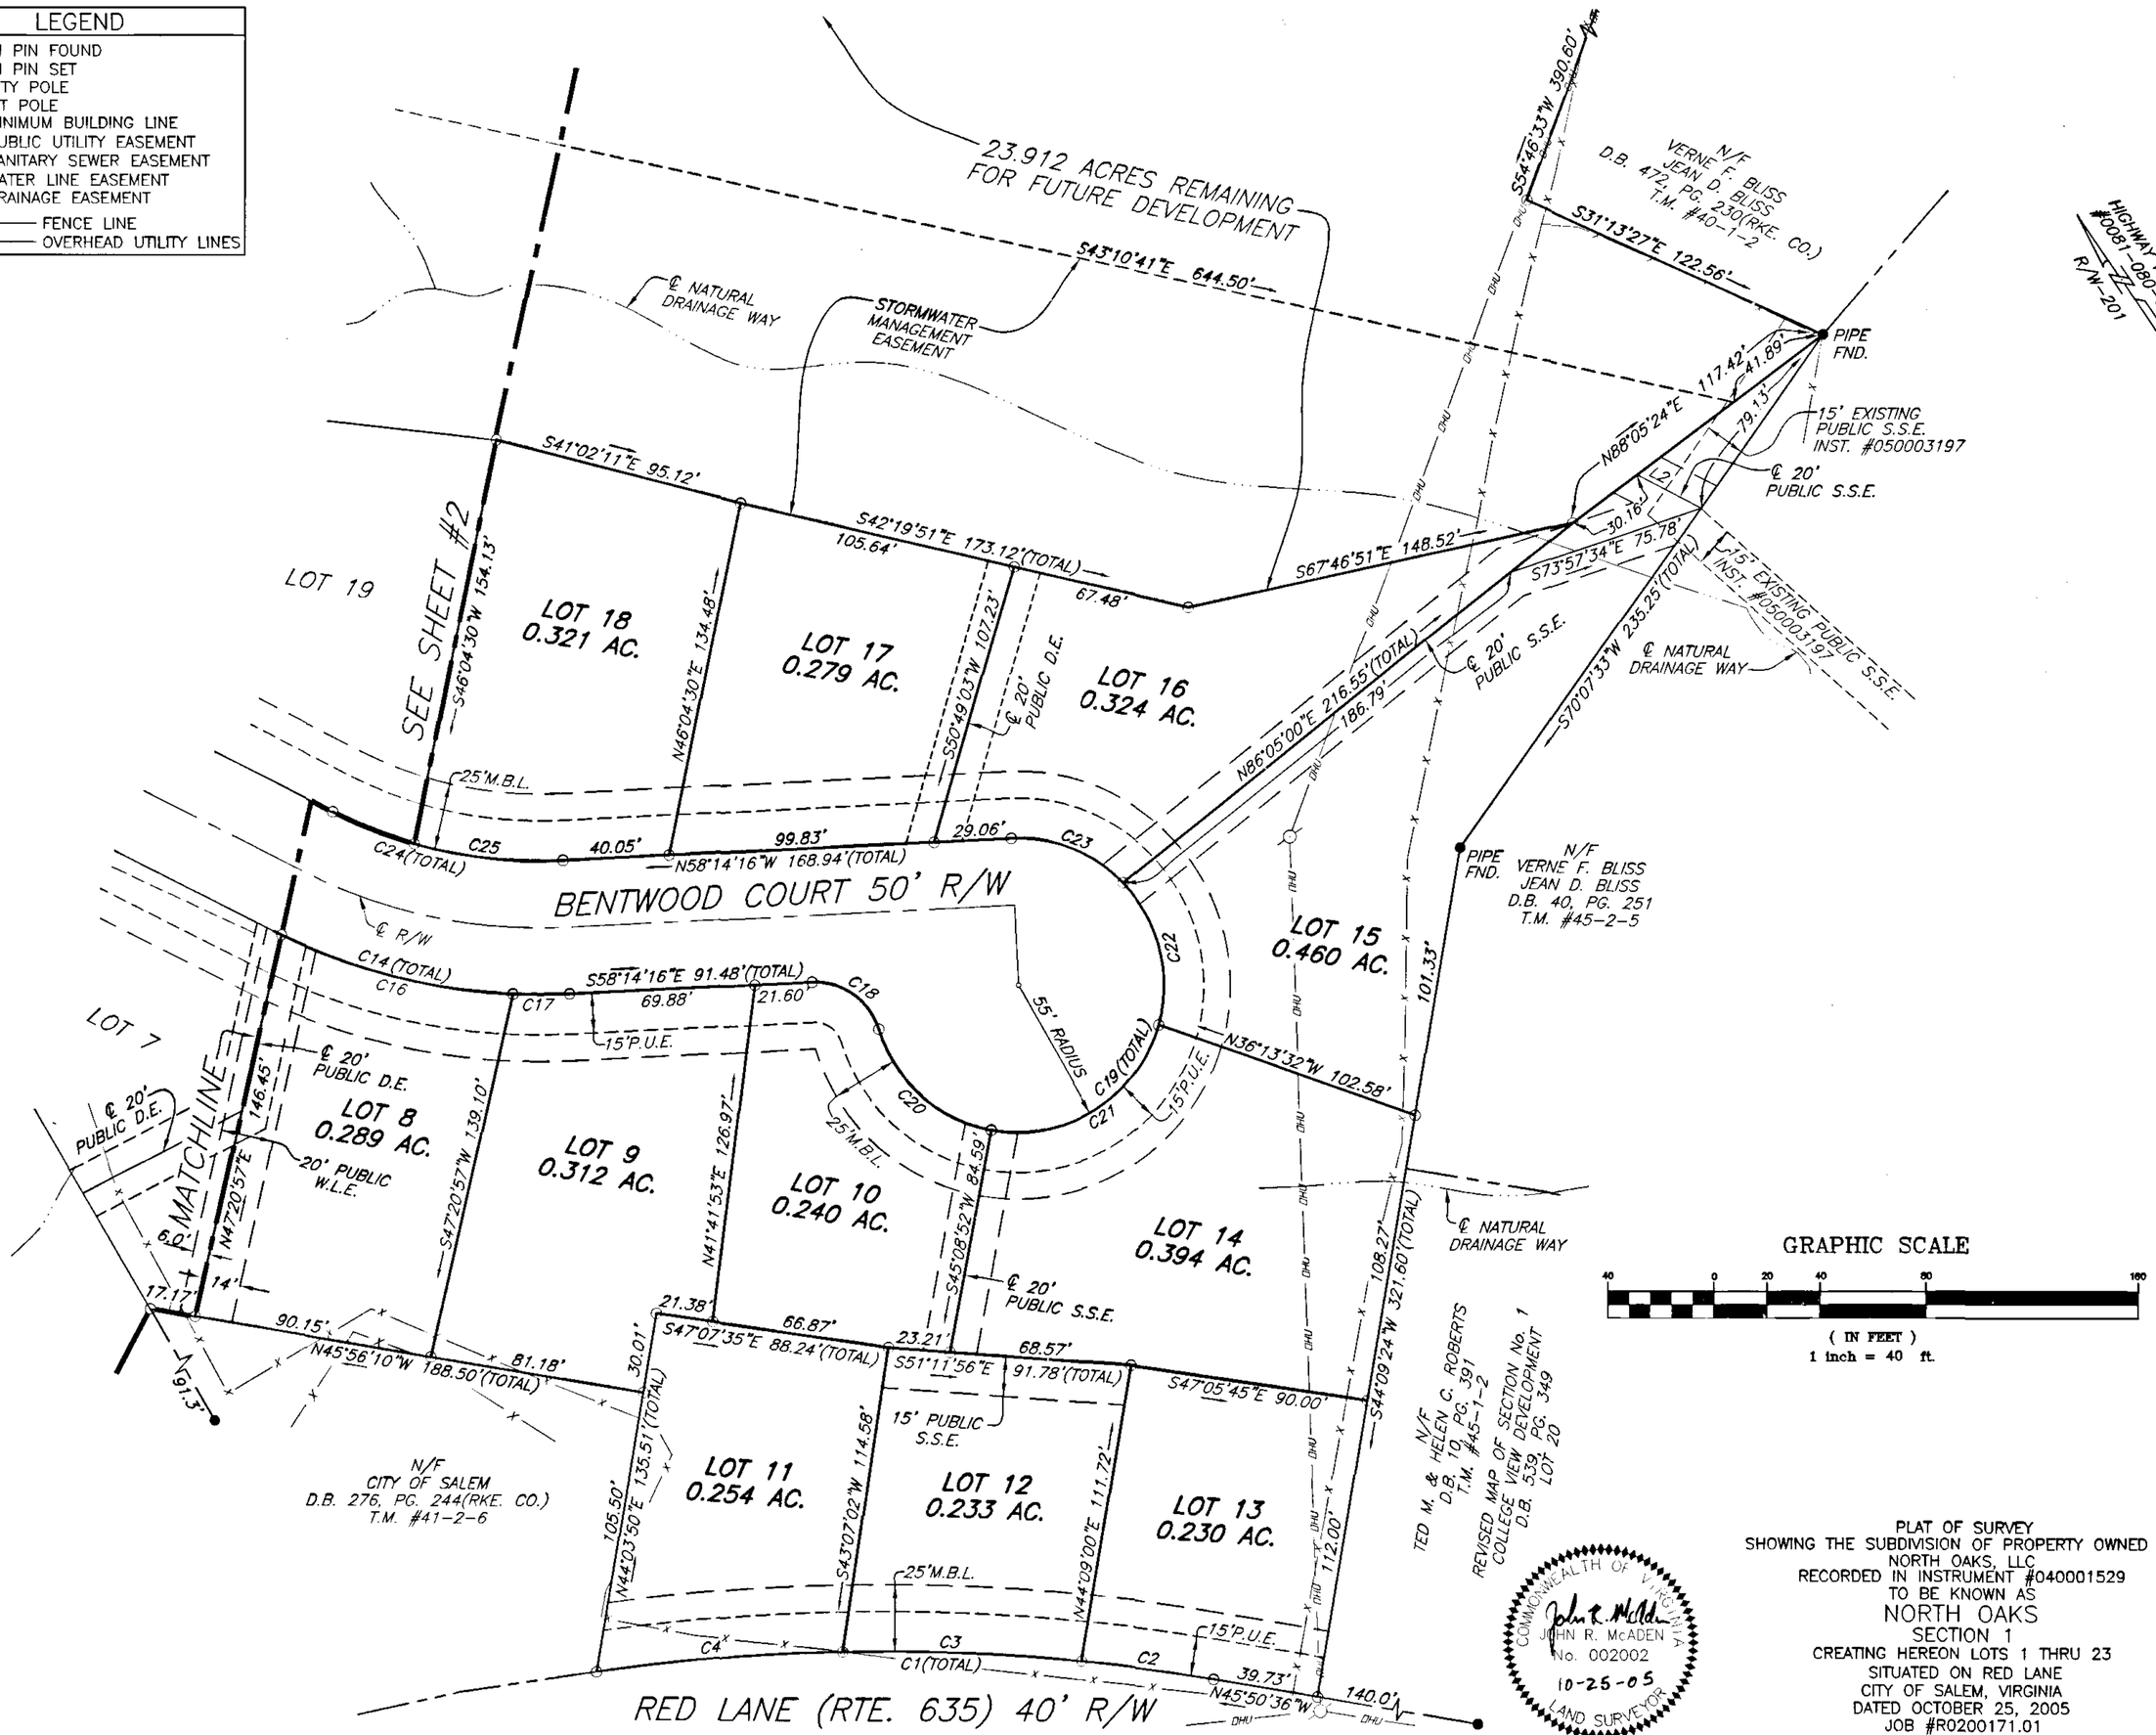

PLAT OF SURVEY
SHOWING THE SUBDIVISION OF PROPERTY OWNED BY
NORTH OAKS, LLC
RECORDED IN INSTRUMENT #040001529
TO BE KNOWN AS
NORTH OAKS
SECTION 1
CREATING HEREON LOTS 1 THRU 23
SITUATED ON RED LANE
CITY OF SALEM, VIRGINIA
DATED OCTOBER 25, 2005
JOB #R0200171.01
SCALE: 1" = 40'
SHEET 3 OF 3

BALZER AND ASSOCIATES, INC.
REFLECTING TOMORROW
PLANNERS ARCHITECTS ENGINEERS SURVEYORS

PLANNERS ARCHITECTS ENGINEERS SURVEYORS
Balzer & Associates, Inc. 1208 Corporate Circle Roanoke Va. 24018